


**LOCATION MAP**
**N.T.S.**

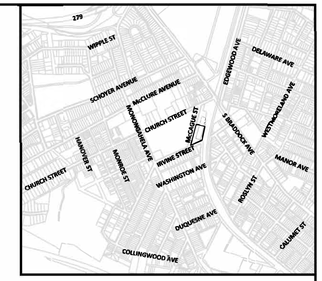


# DRAFT

## LEGEND

| | |
|---|---|
| EXISTING UTILITY POLE | |
| EXISTING GUY WIRE | |
| EXISTING HYDRANT | |
| EXISTING WATER CURB BOX | |
| EXISTING WATER VALVE | |
| EXISTING WATER METER | |
| EXISTING GAS VALVE | |
| EXISTING GAS CURB BOX | |
| EXISTING GAS METER | |
| EXISTING LIGHTPOLE | |
| EXISTING SIGN | |

**CALL BEFORE YOU DIG!**
PENNSYLVANIA LAW REQUIRES
3 WORKING DAYS NOTICE FOR
CONSTRUCTION PHASE AND 10 WORKING
DAYS IN DESIGN STAGE-STOP CALL
PA1 1-800-242-1776
POCS SERIAL NUMBER
20192832601

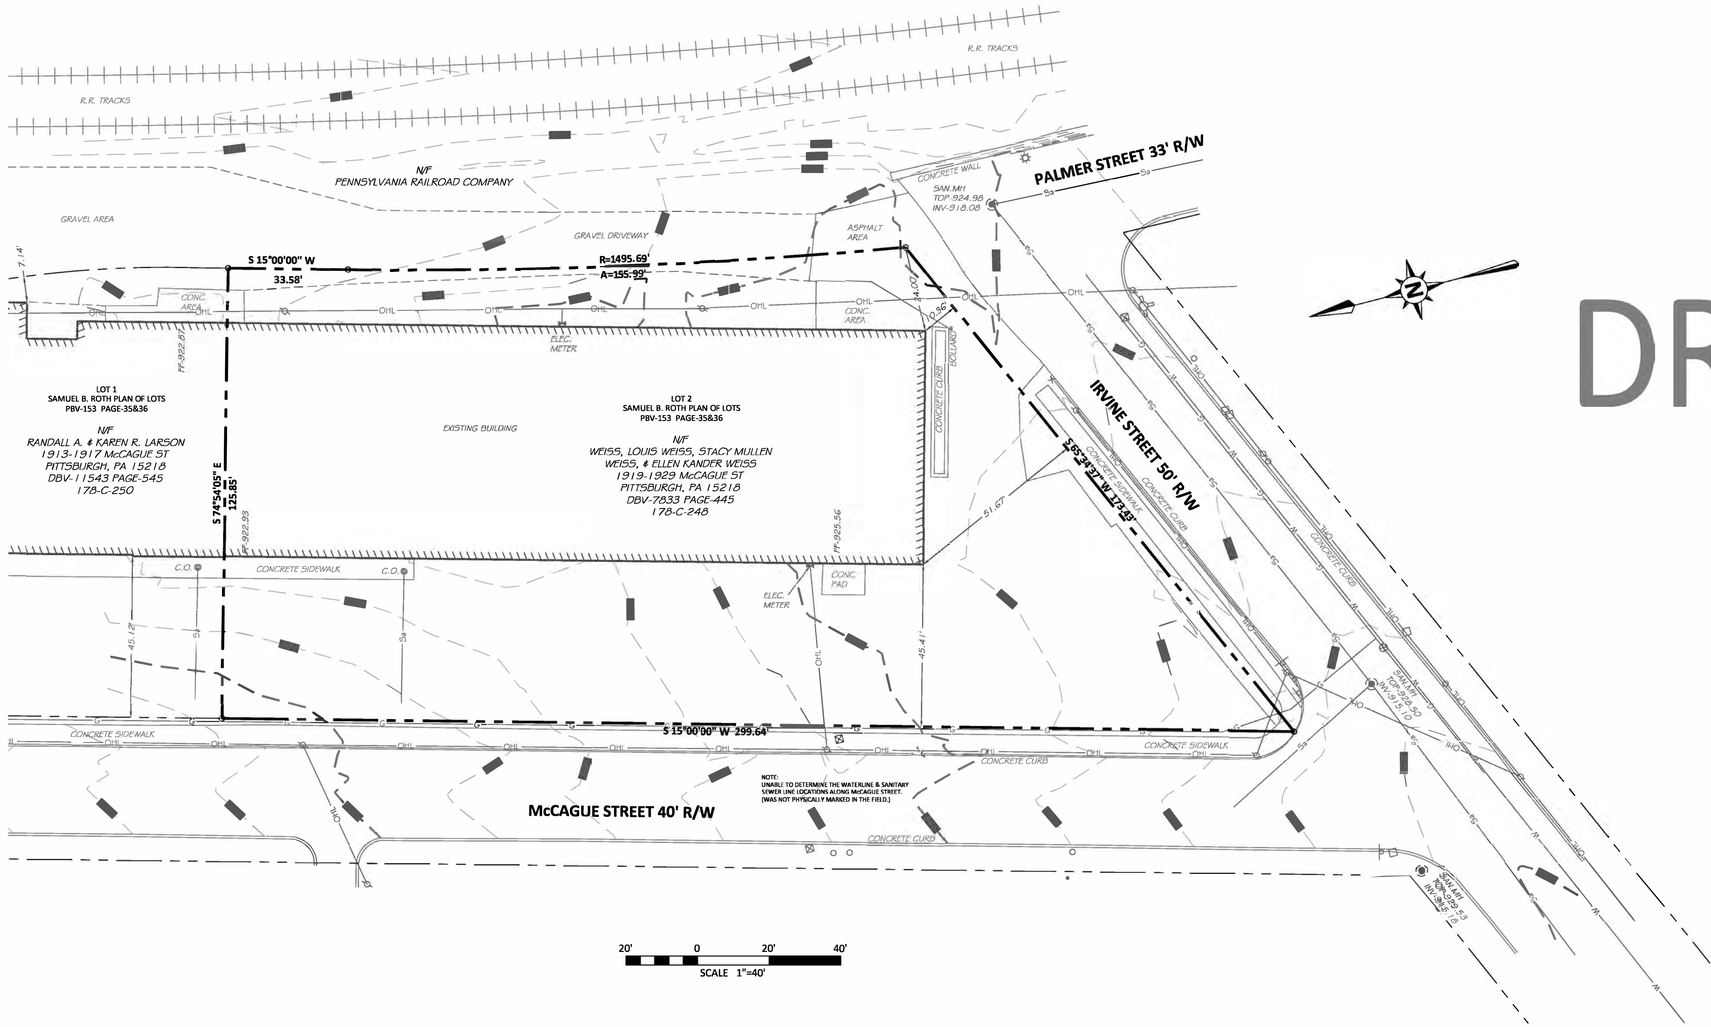**NOTES:**

1. The underground utilities shown hereon have not been physically located by the surveyor, however, the information was obtained from existing plans And PA One Call paint markings. KU Resources Inc., makes no guarantee that the underground utilities shown comprise all such utilities in the area, either in service or abandoned. The PA One Call noted upon this plan may be ignored by the utility or result in an incomplete response therefore KU Resources Inc., does not warrant that the underground utilities shown are a complete and full representation of existing utilities in the survey area, or are shown in the exact location indicated although they are shown as accurately as possible from the information available.
2. Basis of Elevation is NAVD 88.

EXISTING CONDITIONS PLAN
For
**1929 McCAGUE STREET**
Made For
BOROUGH OF SWISSVALE
Situated In
BOROUGH OF SWISSVALE
COUNTY OF ALLEGHENY PENNSYLVANIA

Mitall Division
of KU Resources, Inc.
117 Sagamore Hill Road Pittsburgh, PA 15239
Tel: (724) 327-7474 Fax: (724) 325-2734

| | |
|---|---|
| SCALE | 1"=20' |
| DRAWN | MTC |
| CHECKED | RFM |
| FILE | 19602 EX COND |
| DATE | 10-16-19 |
| PROJECT No. | BSW19602SP |
| SHEET | 1 OF 1 |

SHEET
**EX1**

**REVISIONS:**